VEHICULAR AND PEDESTRIAN ACCESS PLAN

LAND WEST OF DENNINGTON ROAD, FRAMLINGHAM

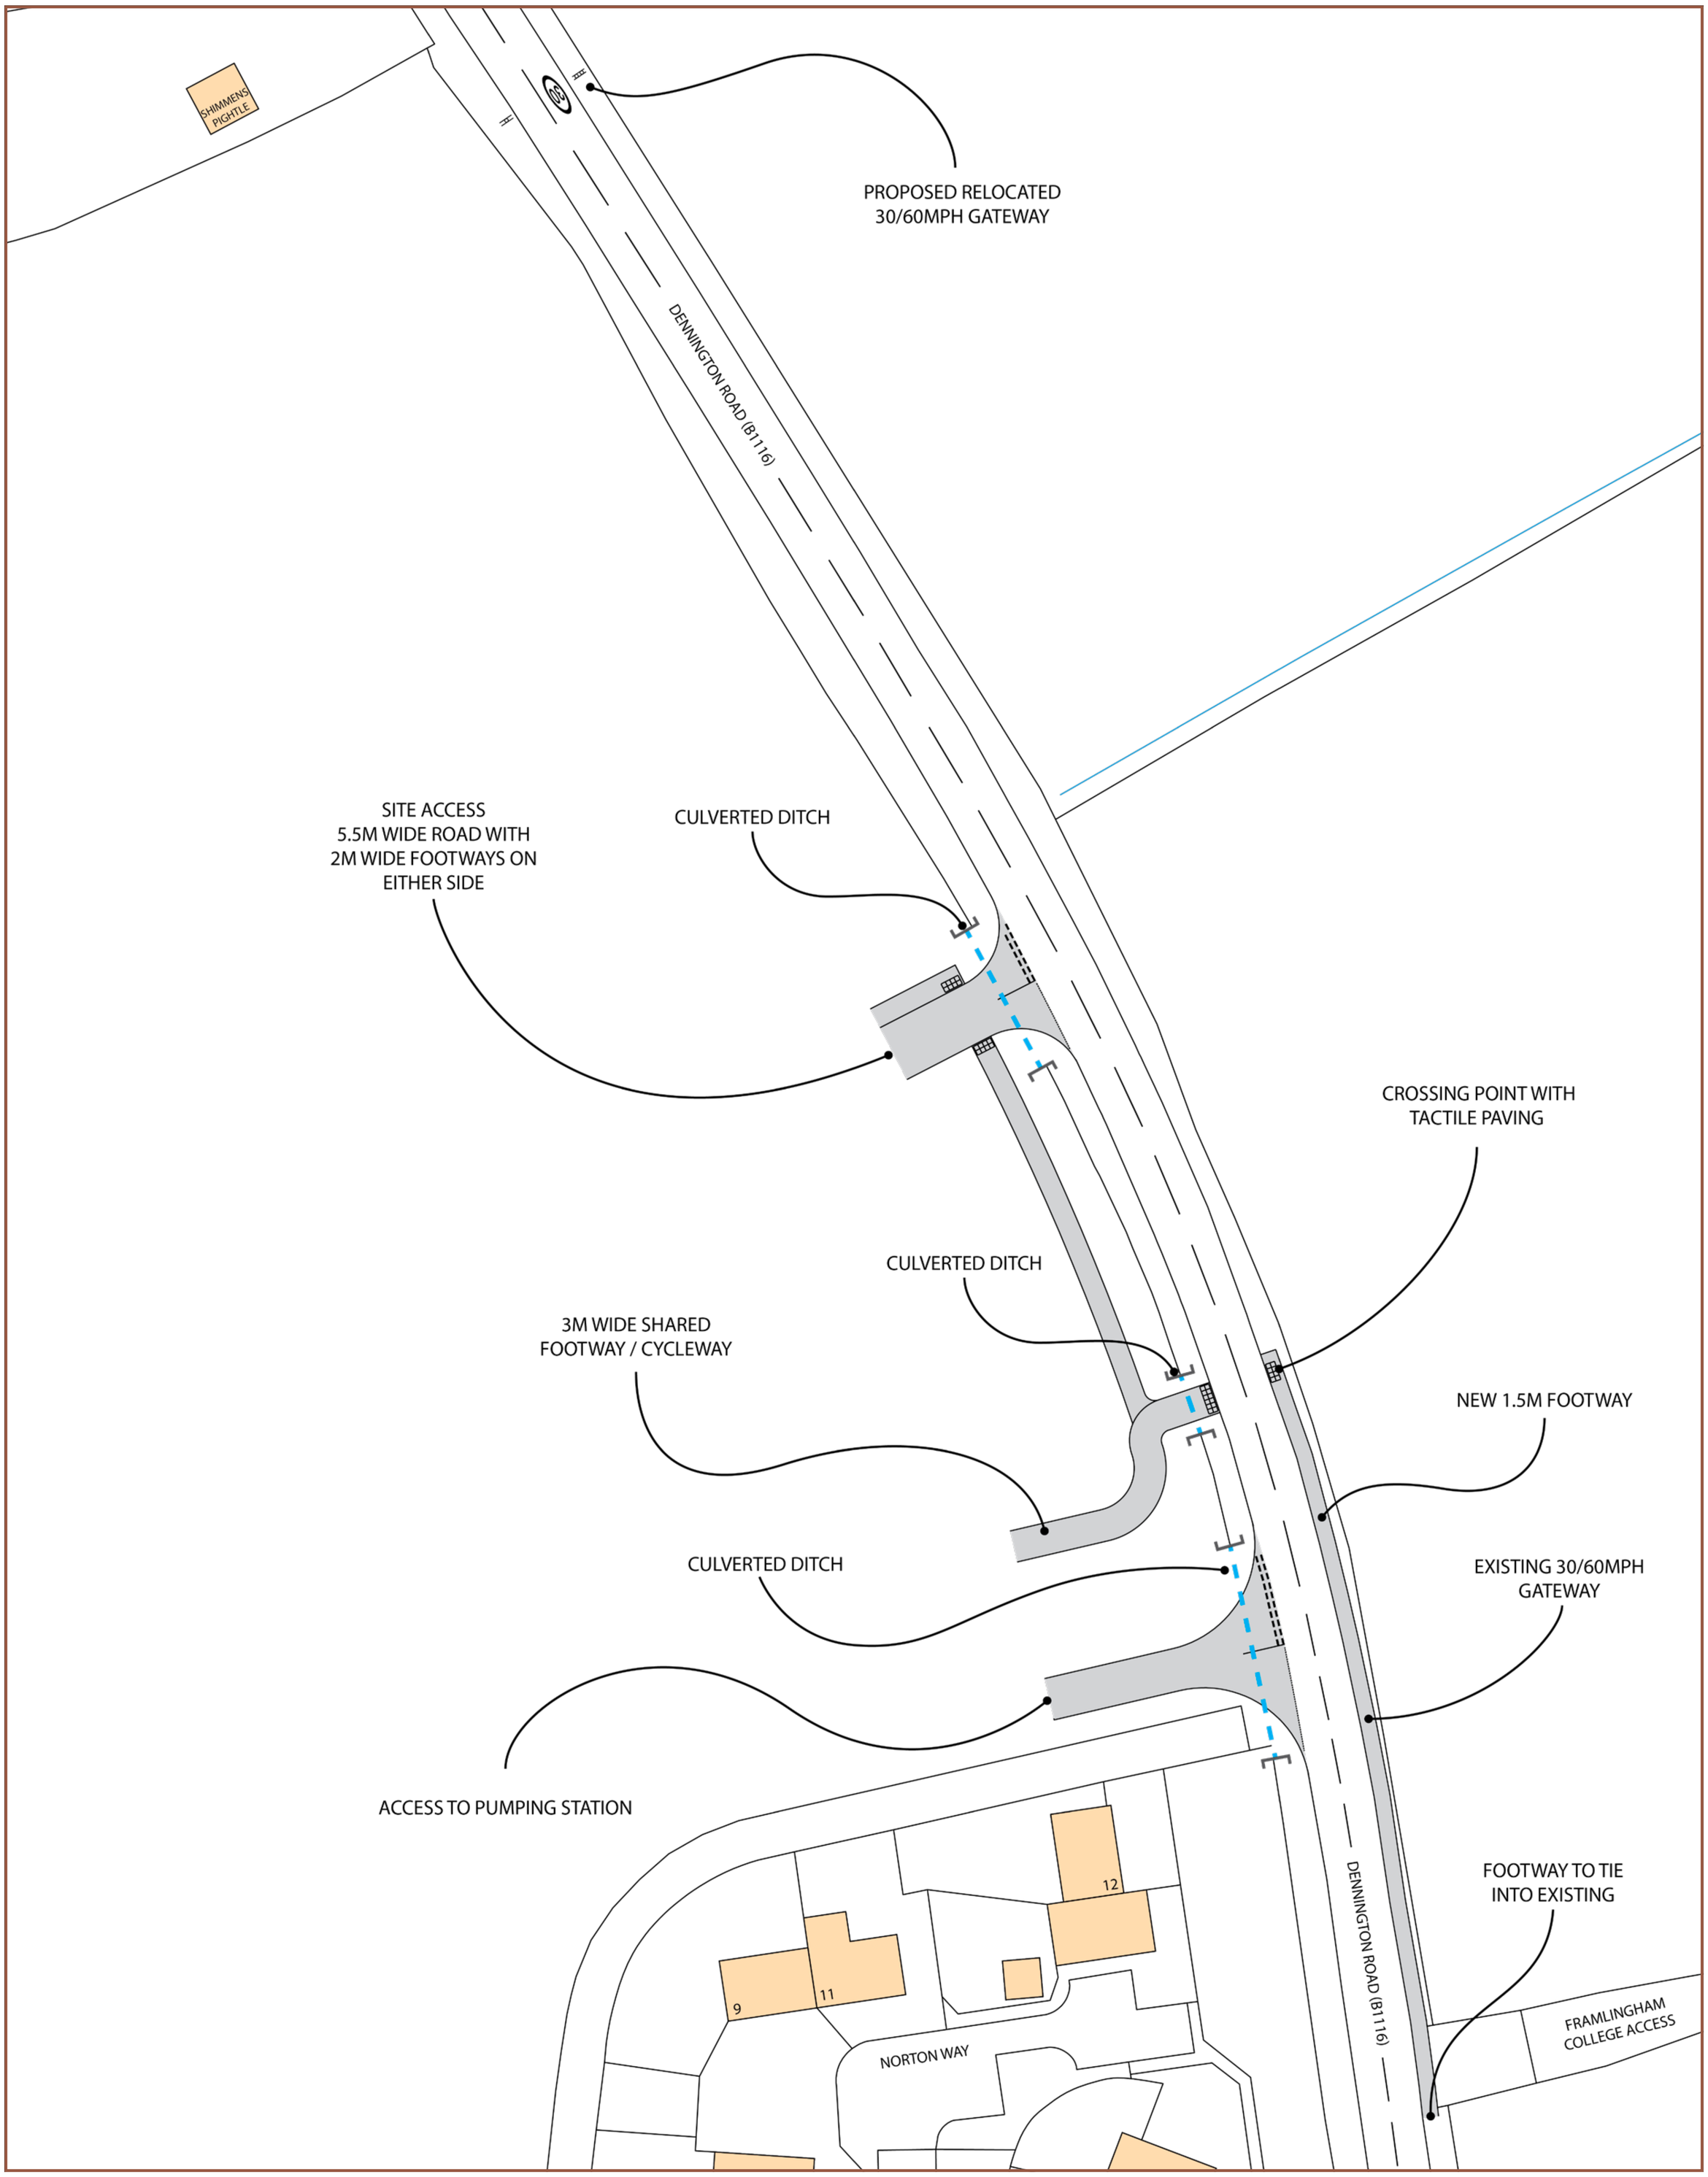

SCOTT PROPERTIES